VECTORWORKS EDUCATIONAL VERSION

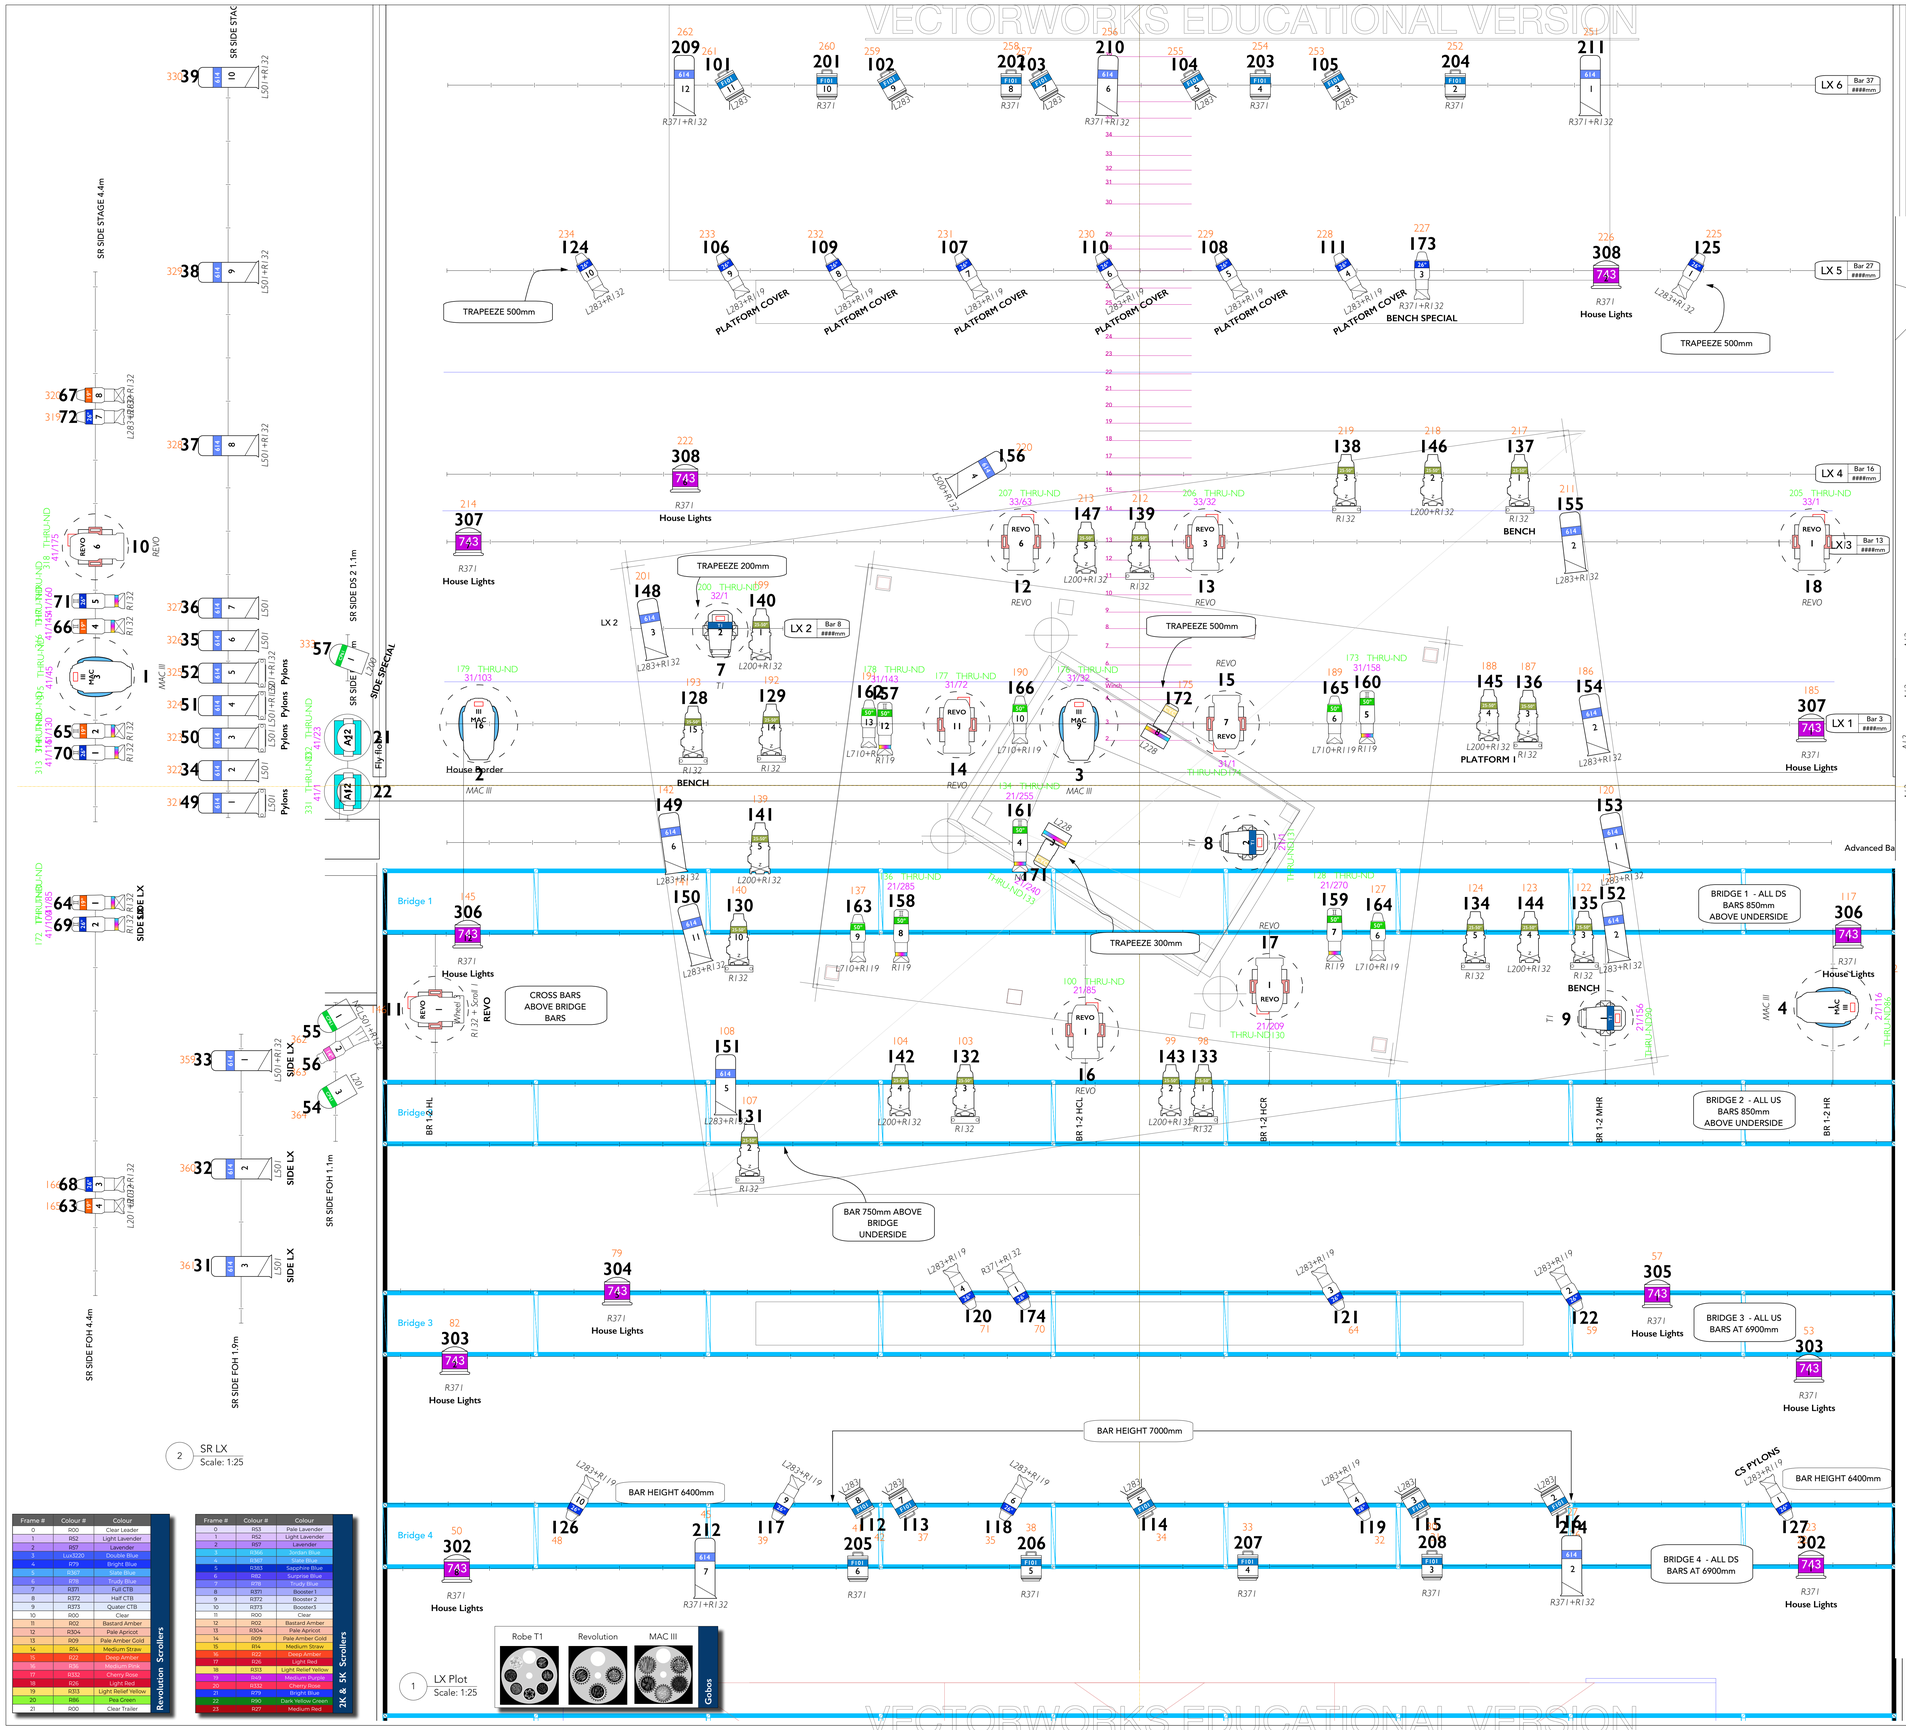

1 LX Plot
Scale: 1:25

2 SR LX
Scale: 1:25

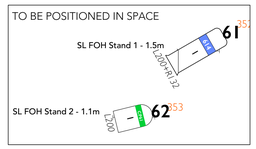

4 LX Stands
Scale: 1:25

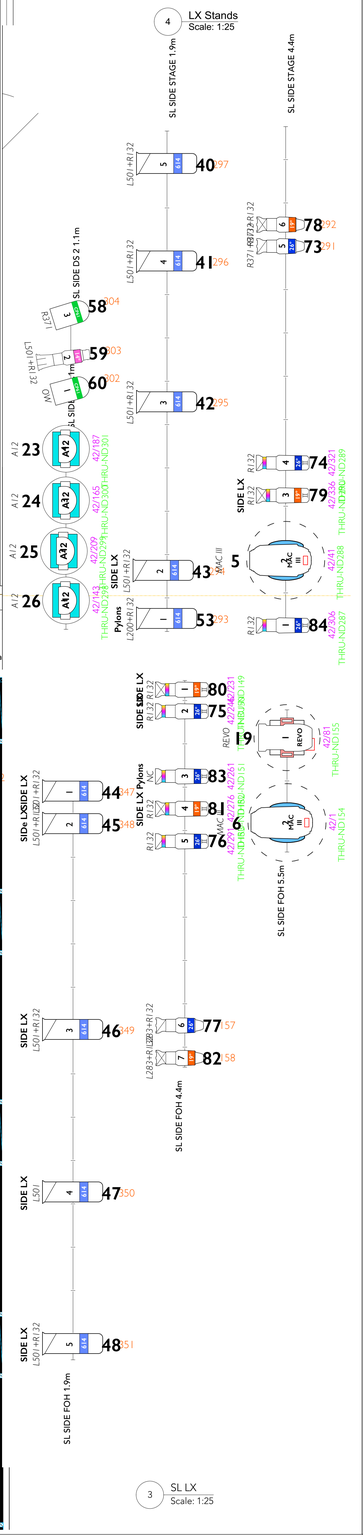

3 SL LX
Scale: 1:25

Frame #	Colour #	Colour
0	R00	Clear Leader
1	R52	Light Lavender
2	R07	Lavender
3	Lux3220	Double Blue
4	R79	Bright Blue
5	R365	Sky Blue
6	R18	Truly Blue
7	R371	Full CTB
8	R372	Half CTB
9	R373	Quater CTB
10	R00	Clear
11	R02	Bastard Amber
12	R304	Pale Apricot
13	R09	Pale Amber Gold
14	R14	Medium Straw
15	R02	Deep Amber
16	R36	Medium Pink
17	R332	Cherry Rose
18	R26	Light Red
19	R313	Light Relief Yellow
20	R86	Pea Green
21	R00	Clear Trailer

Revolution Scrollers

Frame #	Colour #	Colour
0	R53	Pale Lavender
1	R52	Light Lavender
2	R07	Lavender
3	R366	Jordan Blue
4	R357	Sky Blue
5	R383	Sapphire Blue
6	R82	Surprise Blue
7	R18	Truly Blue
8	R371	Booster1
9	R372	Booster 2
10	R373	Booster3
11	R00	Clear
12	R02	Bastard Amber
13	R304	Pale Apricot
14	R09	Pale Amber Gold
15	R14	Medium Straw
16	R22	Deep Amber
17	R26	Light Red
18	R313	Light Relief Yellow
19	R49	Medium Purple
20	R332	Cherry Rose
21	R79	Bright Blue
22	R90	Dark Yellow Green
23	R27	Medium Red

2K & 5K Scrollers

INSTRUMENT KEY

ADB Lighting F101	18
Robert Juliat 614 SX	38
Altman PAR 64 MFL	6
ETC Source4 Zoom 25-50deg	20
Altman 1K Fresnel	14
ETC Source4 LED2LS 19deg	6
ETC Source4 LED2LS 26deg	8
ETC Source4 LED2LS 50deg	5
ETC Source4 LED2LS Cyclight	2
ETC Source4 14deg	2
ETC Source4 19deg	4
ETC Source4 26deg	22
ETC Source4 50deg	5
JBL A12	6
Martin MAC III Performance	6
Robe Robin T1 Profile	3
ETC Revolution	10

Purpose: Channel
Purpose: Channel

NOTES

- All heights are to centre of lamp, unless marked otherwise
-Haze will be used; positions TBC

Antigone

No.	Date	By	Revision Notes
2.1	02/03/2020	LS	Electrics Updated
2.2	06/03/2020	LS	Minor Electric Updates
3	07/03/2020	LS	LD Updates V3 - Pre Rig
4	09/03/2020	LS	LD Version 4 - Minor Changes
5	23/03/2020	LS	V5 - Post Fitup & Focus

No.	Date	Issue Notes
8	23/03/2020	V5 - Post Fitup & Focus
7	09/03/2020	LD Version 4
6	07/03/2020	LD V3 - Pre Rig
5	06/03/2020	Minor Electric Updates

Design Firm
Kai Fischer
Lighting Design

ANTIGONE

Project Title
ANTIGONE
Guildhall School
Silk Street Theatre

LIAM SAYER
07766849199
liamsayer123@gmail.com

Scale	1:25 @ A0
Project ID	ANTIGONEGH
Drawn By	LS
Date	23/03/2020
CAD File Name	Antigone LX .vwx

1 of 4

Electrics Plot

Lighting Plan

VECTORWORKS EDUCATIONAL VERSION